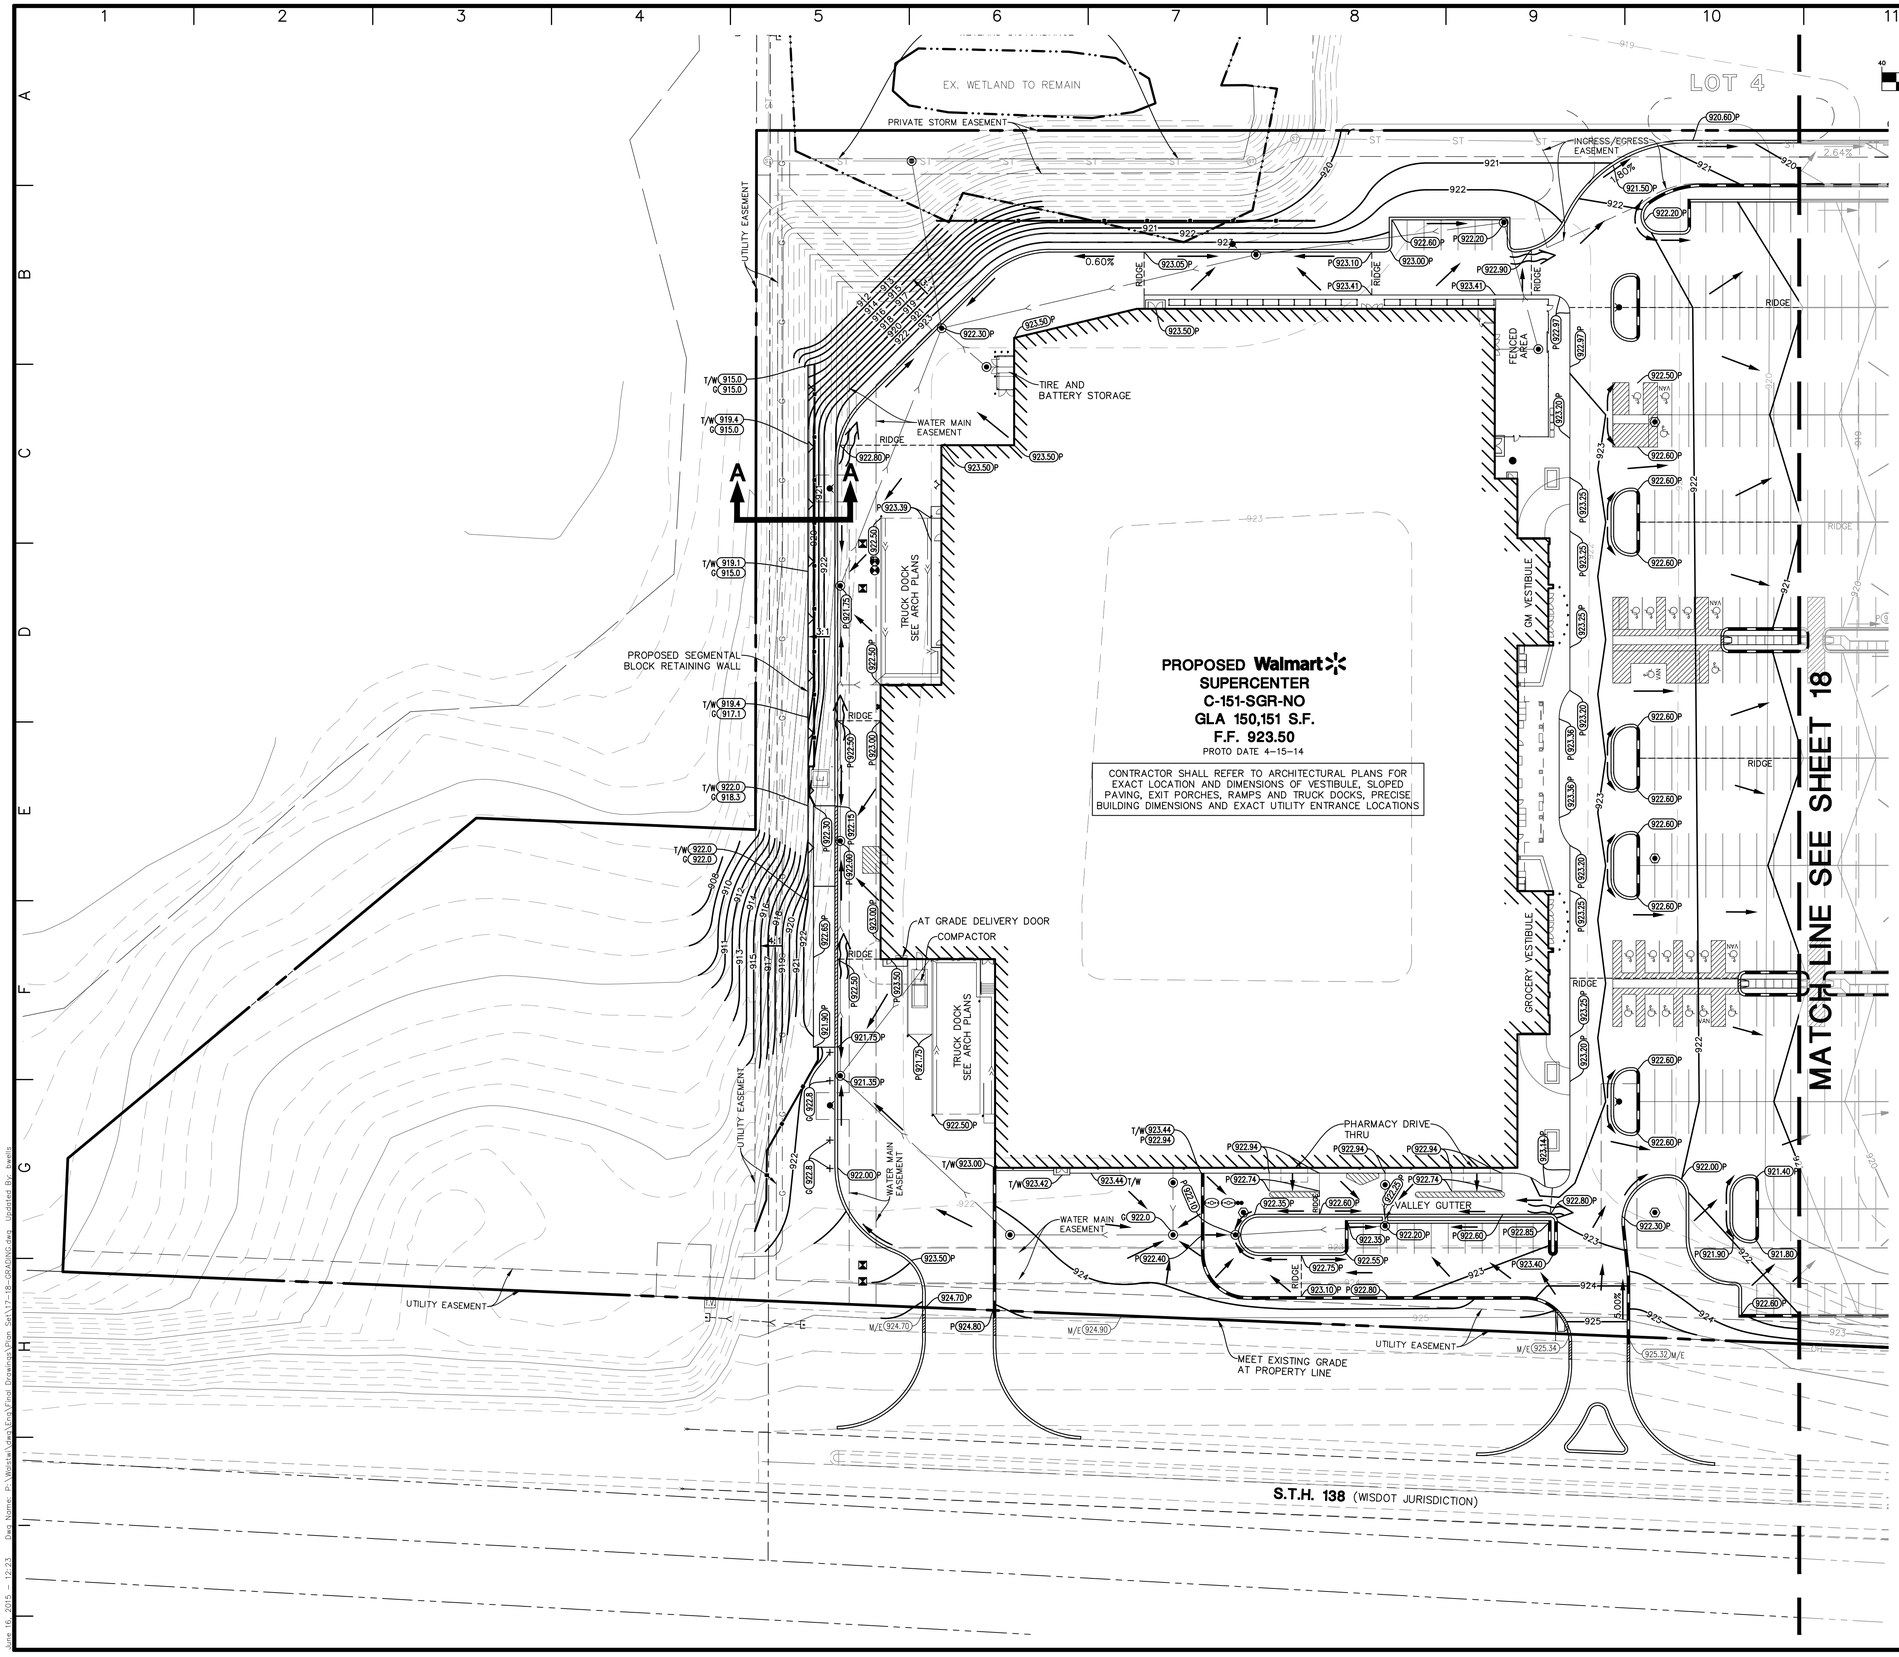

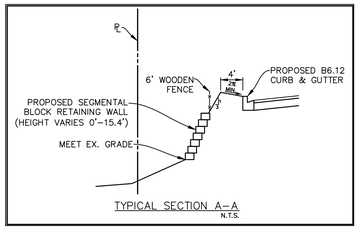

TYPICAL SECTION A–A
N.T.S.

DEWATERING NOTE

WHEN PERFORMING GRADING OPERATIONS DURING PERIODS OF WET WEATHER, PROVIDE ADEQUATE DEWATERING, DRAINAGE AND GROUND WATER MANAGEMENT TO CONTROL MOISTURE OF SOILS. REFER TO MASTER SITE SPECIFICATIONS.

ALERT TO CONTRACTOR

ALL WAL–MART GENERAL CONTRACTOR WORK TO BE COMPLETED (EARTHWORK, FINAL UTILITIES, AND FINAL GRADING) BY THE MILESTONE DATE IN PROJECT DOCUMENTS. OUTLOT AREA TO BE KEPT FREE OF JOB TRAILERS AND STORAGE AFTER THE CONTRACT MILESTONE DATE FOR THE OUTLOT. WM GENERAL CONTRACTOR TO PROVIDE CLEAR ACCESS FOR OUTLOT CONTRACTOR TO THE SPECIFIC PARCEL AT ALL TIMES AFTER MILESTONE DATE. PURCHASER OF OUTLOT TO PROVIDE PERMIT DOCUMENTS AND SWPPP REQUIRED BY STATE/LOCAL REQUIREMENTS FOR SPECIFIC OUTLOT.

CALL DIGGERS HOTLINE

1-800-242-8511
TOLL FREE
WIS STATUTE 182.0175(1974)
REQUIRES MIN. 3 WORK DAYS
NOTICE BEFORE YOU EXCAVATE
1-800-242-8511

DATE	REVISIONS	DRAWN BY
6-15-15	REVISED BUILDING FOOTPRINT	BRW
12-5-14	REVISED PER MANAGER REVIEW	AS
11-5-14	REVISED PER PLAN COMMISSION COMMENTS	
10-9-14	REVISED PER CSM	DDK
9-17-14	REVISED PER CITY COMMENTS	DDK
8-13-14	REVISED PER CITY COMMENTS	DDK

Manhard CONSULTING LTD
800 Woodlands Parkway, Vernon Hills, IL 60061 ph847.634.5550 fx847.634.0095 manhard.com
Civil Engineers • Surveyors • Water Resource Engineers • Water & Wastewater Engineers
Construction Managers • Environmental Scientists • Landscape Architects • Planners

PROPOSED WAL-MART SUPERCENTER NO. 1176-06

CITY OF STOUGHTON, DANE COUNTY, WISCONSIN

GRADING PLAN - WEST

PROJ. MGR.: TTR
PROJ. ASSOC.: RJS
DRAWN BY: DDK
DATE: 5-29-14
SCALE: 1"=40'

SHEET 17 OF 39

WALSTWI 130435

© 2012 MANHARD CONSULTING, LTD. ALL RIGHTS RESERVED

June 15, 2015 12:23 Dwg Name: P:\Walsto\wgn\Civil\Final Drawings\Plan Set\17-18-GRADING.dwg Updated By: bwilk