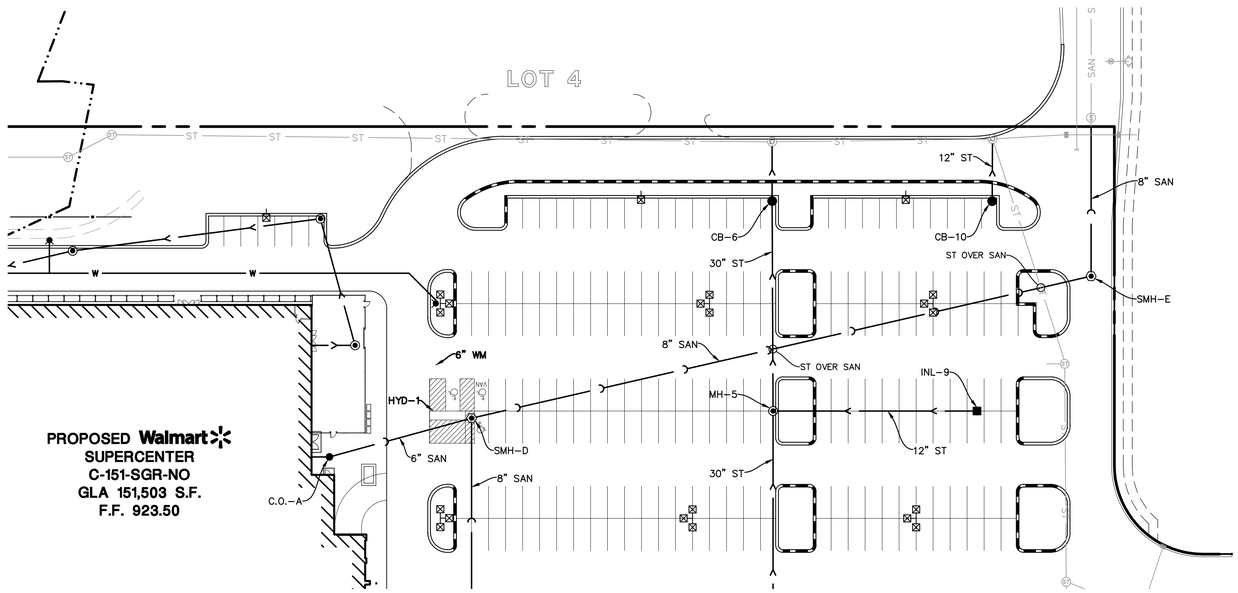

SANITARY SEWER

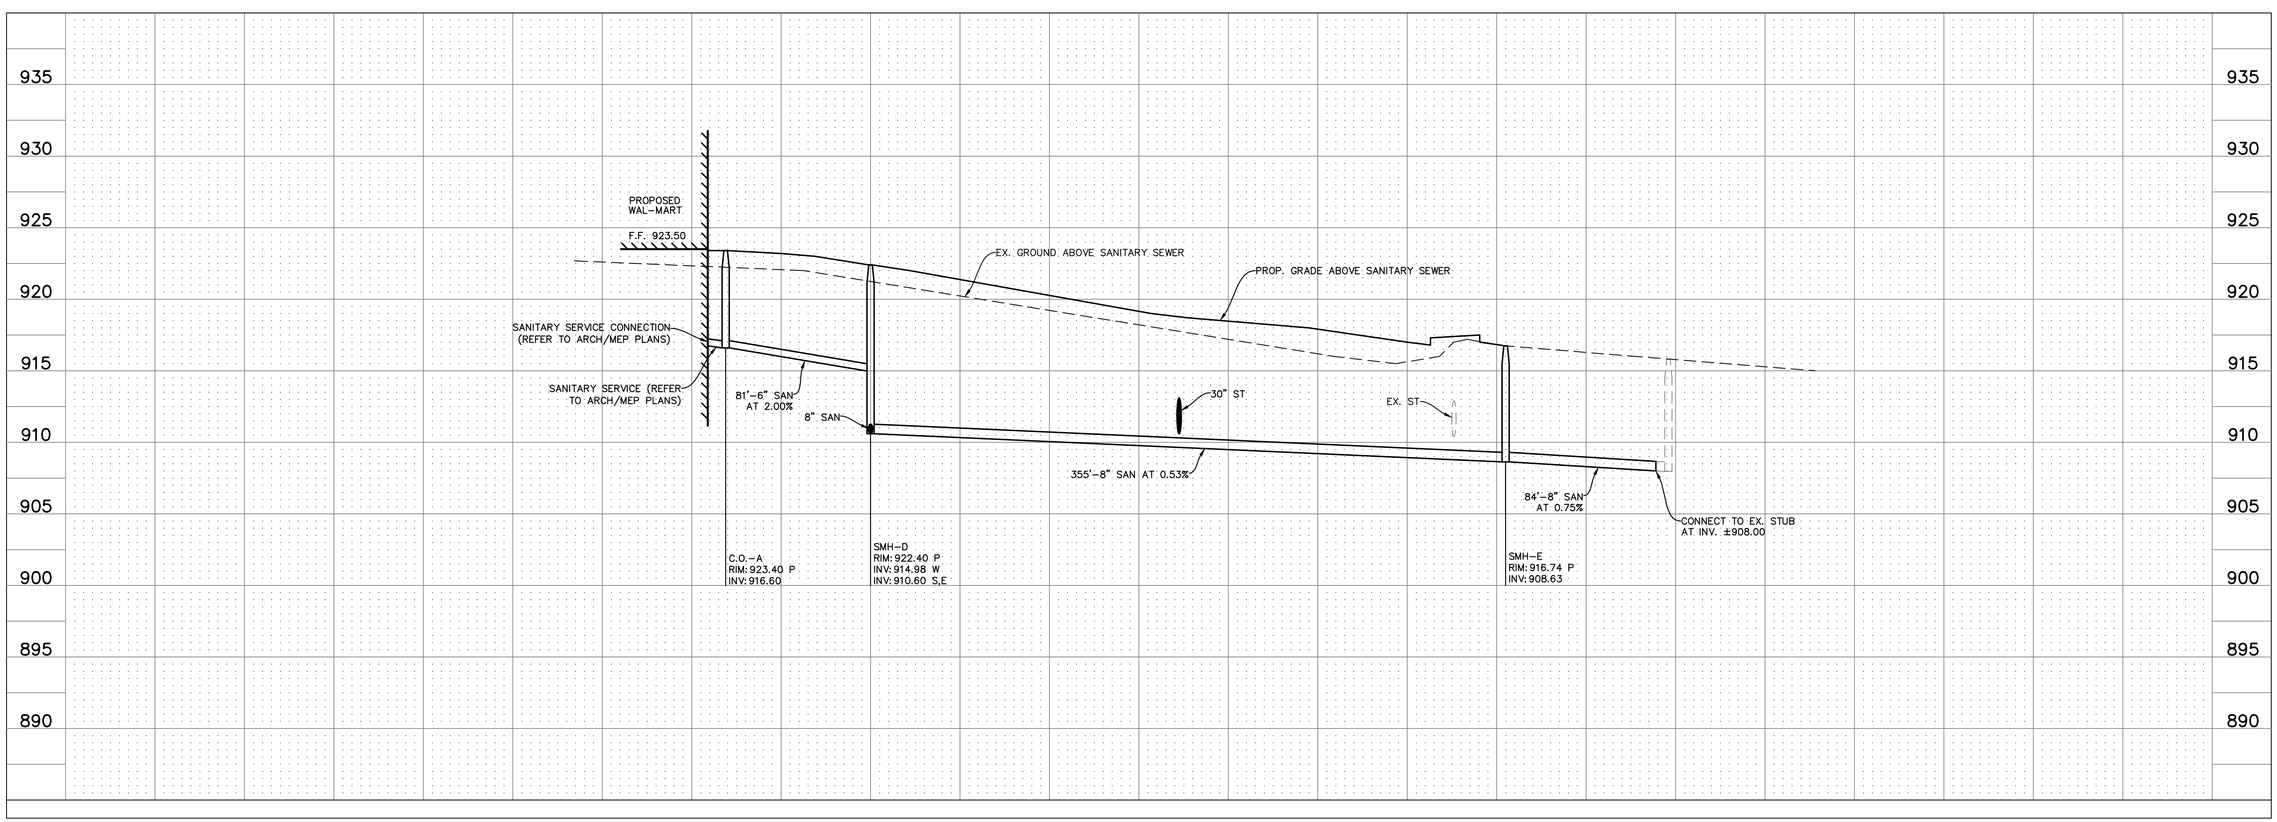

Manhard CONSULTING LTD

900 Woodlands Parkway, Vernon Hills, IL 60061 ph:847.634.5550 fx:847.634.0095 manhard.com
Civil Engineers • Surveyors • Water Resource Engineers • Water & Wastewater Engineers
Construction Managers • Environmental Scientists • Landscape Architects • Planners

DATE	REVISIONS	DRAWN BY

PROPOSED WAL-MART SUPERCENTER NO. 1176-06

CITY OF STOUGHTON, DANE COUNTY, WISCONSIN

SANITARY PLAN AND PROFILE

PROJ. MGR.: TTR
PROJ. ASSOC.: RJS
DRAWN BY: MH
DATE: 5-29-14
SCALE: H:1"=40',V:1"=5'

SHEET 23 OF 39

WALSTWI 130435

© 2012 MANHARD CONSULTING, LTD. ALL RIGHTS RESERVED

June 16, 2015 - 13:22 Dwg Name: P:\Walstwi\dwg\Eng\Final Drawings\Plan Set\23-SAN-PP.dwg Updated By: bwells