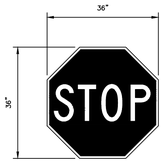

WHITE LEGEND RED BACKGROUND

R1–1
36"X36"
"STOP" SIGN
N.T.S.

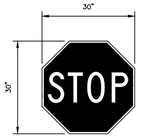

WHITE LEGEND RED BACKGROUND

R1–1
30"X30"
"STOP" SIGN
N.T.S.

WHITE LEGEND RED BACKGROUND

R1–3P
"ALL WAY" PLAQUE
N.T.S.

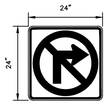

BLACK SYMBOL AND BORDER
RED CIRCLE AND DIAGONAL
ON WHITE BACKGROUND

R3–1
"NO RIGHT TURN"
SIGN (W/ARROW)
N.T.S.

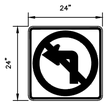

BLACK SYMBOL AND BORDER
RED CIRCLE AND DIAGONAL
ON WHITE BACKGROUND

R3–2
"NO LEFT TURN"
SIGN (W/ARROW)
N.T.S.

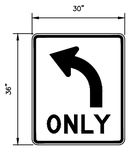

BLACK LEGEND ON WHITE BACKGROUND

R3–5L
"LEFT TURN ONLY" SIGN
N.T.S.

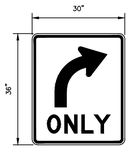

BLACK LEGEND ON WHITE BACKGROUND

R3–5R
"RIGHT TURN ONLY" SIGN
N.T.S.

(SEE DIRECTION INDICATED AT SYMBOL)

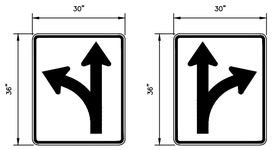

BLACK LEGEND ON WHITE BACKGROUND

R3–6L R3–6R
OPTIONAL MOVEMENT
LANE CONTROL SIGNS
N.T.S.

(SEE DIRECTION INDICATED AT SYMBOL)

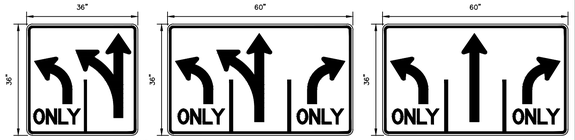

BLACK LEGEND ON WHITE BACKGROUND BLACK LEGEND ON WHITE BACKGROUND BLACK LEGEND ON WHITE BACKGROUND

R3–8
("OK" IS OPTIONAL)
R3–8a R3–8b
ADVANCE INTERSECTION
LANE CONTROL SIGNS
N.T.S.

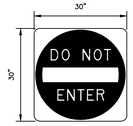

STANDARD RED AND WHITE SIGN

R5–1
"DO NOT ENTER"
SIGN
N.T.S.

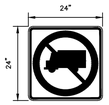

BLACK SYMBOL AND BORDER
RED CIRCLE AND DIAGONAL
ON WHITE BACKGROUND

R5–2
"NO TRUCKS"
SIGN
N.T.S.

(SEE DIRECTION INDICATED AT SYMBOL)

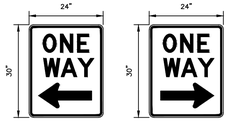

BLACK LEGEND ON WHITE BACKGROUND

R6–2L R6–2R
"ONE WAY" SIGNS
N.T.S.

RED LEGEND ON WHITE BACKGROUND

R7–6
"NO PARKING – LOADING
ZONE" SIGN
N.T.S.

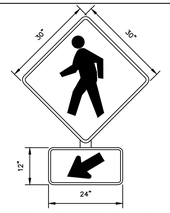

NOTES:
1. BOTH SIGNS SHALL BE IN ACCORDANCE WITH THE LATEST MUTCD EDITION, WARNING SIGNS W11–2 (TOP) & W16–7P (BOTTOM) WITH A BLACK LEGEND ON A FLUORESCENT YELLOW–GREEN BACKGROUND

"PEDESTRIAN CROSSING" SIGN
N.T.S.

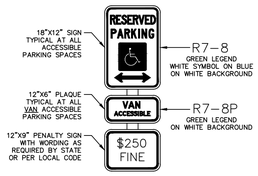

ACCESSIBLE PARKING SIGN
N.T.S.

03/03/11	DTMUTCD

DWG NO: 8030355

REVISIONS			
REV.	DESCRIPTION	DATE	APP.
A	Removed entry signs, redesigned gate, latch & siderail attachments	12/18/07	

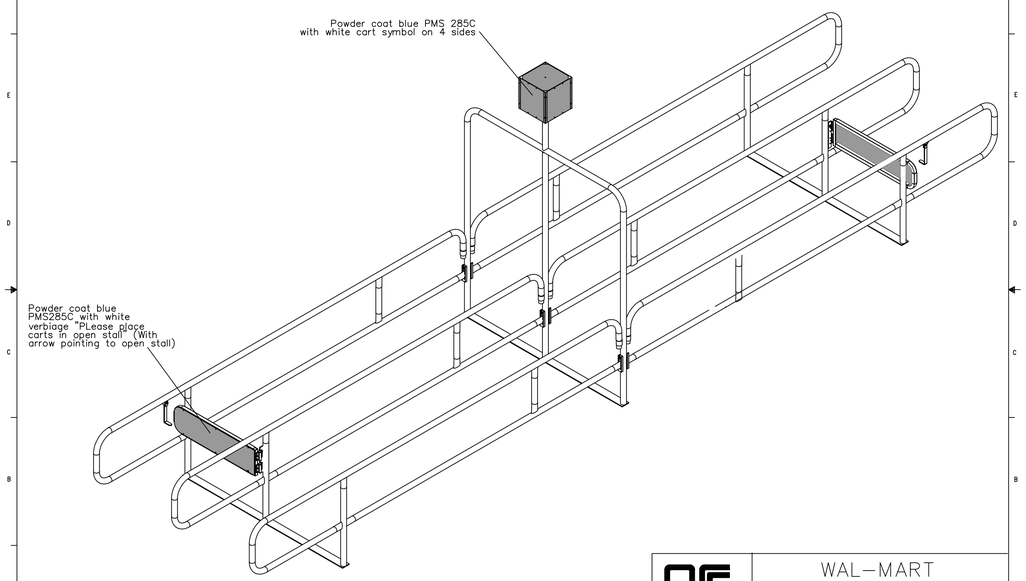

CART CORRALS WILL BE PROVIDED BY WAL-MART
AND ASSEMBLED/INSTALLED BY THE CONTRACTOR
AT THE LOCATION SHOWN ON THE SITE PLAN

	DATE	NAME
DRAWN BY:	12/20/07	SW
CHECKED	12/20/07	DLO
ENG APPR.	12/20/07	RBH
MFG APPR.		
QA		

WAL–MART
TITLE: WM–CC–BI
SIZE C DWG. NO. 8030355 REV A
SCALE: 1:50 WEIGHT: SHEET 2 OF 2

DWG NO: 8030355

REVISIONS			
REV.	DESCRIPTION	DATE	APP.
A	Removed entry signs, redesigned gate, latch & siderail attachments	12/18/07	

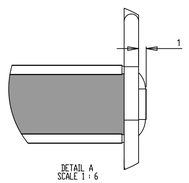

DETAIL A
SCALE 1 : 6

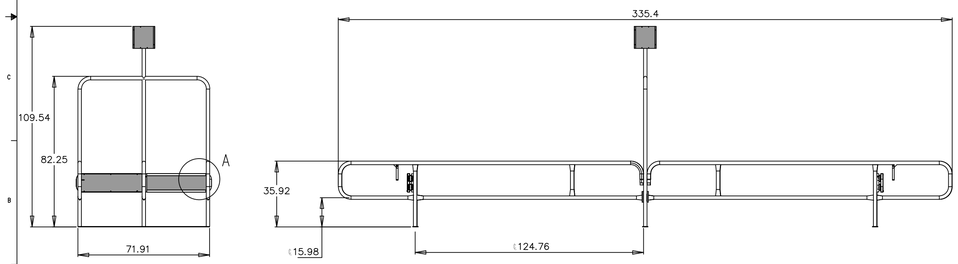

CART CORRALS WILL BE PROVIDED BY WAL-MART
AND ASSEMBLED/INSTALLED BY THE CONTRACTOR
AT THE LOCATION SHOWN ON THE SITE PLAN

	DATE	NAME
DRAWN BY:	12/20/07	SW
CHECKED	12/20/07	DLO
ENG APPR.	12/20/07	RBH
MFG APPR.		
QA		

WAL–MART
TITLE: WM–CC–BI
SIZE C DWG. NO. 8030355 REV A
SCALE: 1:50 WEIGHT: SHEET 1 OF 2

DRAWN BY	DATE	REVISIONS
DGK	8–13–14	REVISED PER CITY COMMENTS

Manhard CONSULTING LTD
800 Woodlands Parkway, Vernon Hills, IL 60061 ph 847.634.5550 fx 847.634.0095 manhard.com
Civil Engineers • Surveyors • Water Resource Engineers • Water & Wastewater Engineers
Construction Managers • Environmental Scientists • Landscape Architects • Planners

PROPOSED WAL-MART SUPERCENTER NO. 1176-06
CITY OF STOUGHTON, DANE COUNTY, WISCONSIN
CONSTRUCTION DETAILS

PROJ. MGR.: TTR
PROJ. ASSOC.: RJS
DRAWN BY: AS
DATE: 5–29–14
SCALE: N.T.S.

SHEET 38 OF 39
WALSTWI 130435

© 2012 MANHARD CONSULTING, LTD. ALL RIGHTS RESERVED

December 18, 2014 – 16:19 Dwg Name: P:\Walstwi\Dwg\Civil\Final Drawings\Plan Set\34-39-DETAILS.dwg Updated By: jcampbell