SITE FEATURES

- BOUNDARY LINE
- RIGHT OF WAY LINE
- LIMITS OF DISTURBANCE
- LIMITS OF DRAINAGE SUB-AREA
- XXX — EXISTING CONTOUR ELEVATIONS
- XXX — PROPOSED CONTOUR ELEVATIONS
- X.X% — EXISTING DRAINAGE FLOW W/GRADE
- EXISTING STORM SEWER
- PROPOSED STORM SEWER
- X.X% — PROPOSED DRAINAGE FLOW WITH GRADE
- STAGING AREA
- OVERLAND FLOW FLOOD ROUTE

EROSION DETAILS

- SWPPP INFORMATION SIGN
- TEMPORARY STONE CONSTRUCTION EXIT
- EE — TEMPORARY EROSION EEL
- SD — TEMPORARY SILT DIKE
- TPS — TEMPORARY PARKING AND STORAGE
- ST — TEMPORARY SEDIMENT TRAP
- IP2 — DANDY CURB SACK IP
- IP3 — IPP IP
- IP4 — TRUCK WELL IP
- TEMPORARY CONCRETE WASHOUT

EROSION NOTES

- PERMANENT MULCHING (REFER TO LANDSCAPE PLAN)
- PERMANENT SODDING (REFER TO LANDSCAPE PLAN)
- CARDNO ECONOMY PRAIRIE SEED MIX (REFER TO LANDSCAPE PLAN)
- PROVIDE BARRICADE AT ALL ENTRANCE LOCATIONS WITHOUT TEMPORARY STONE CONSTRUCTION EXIT

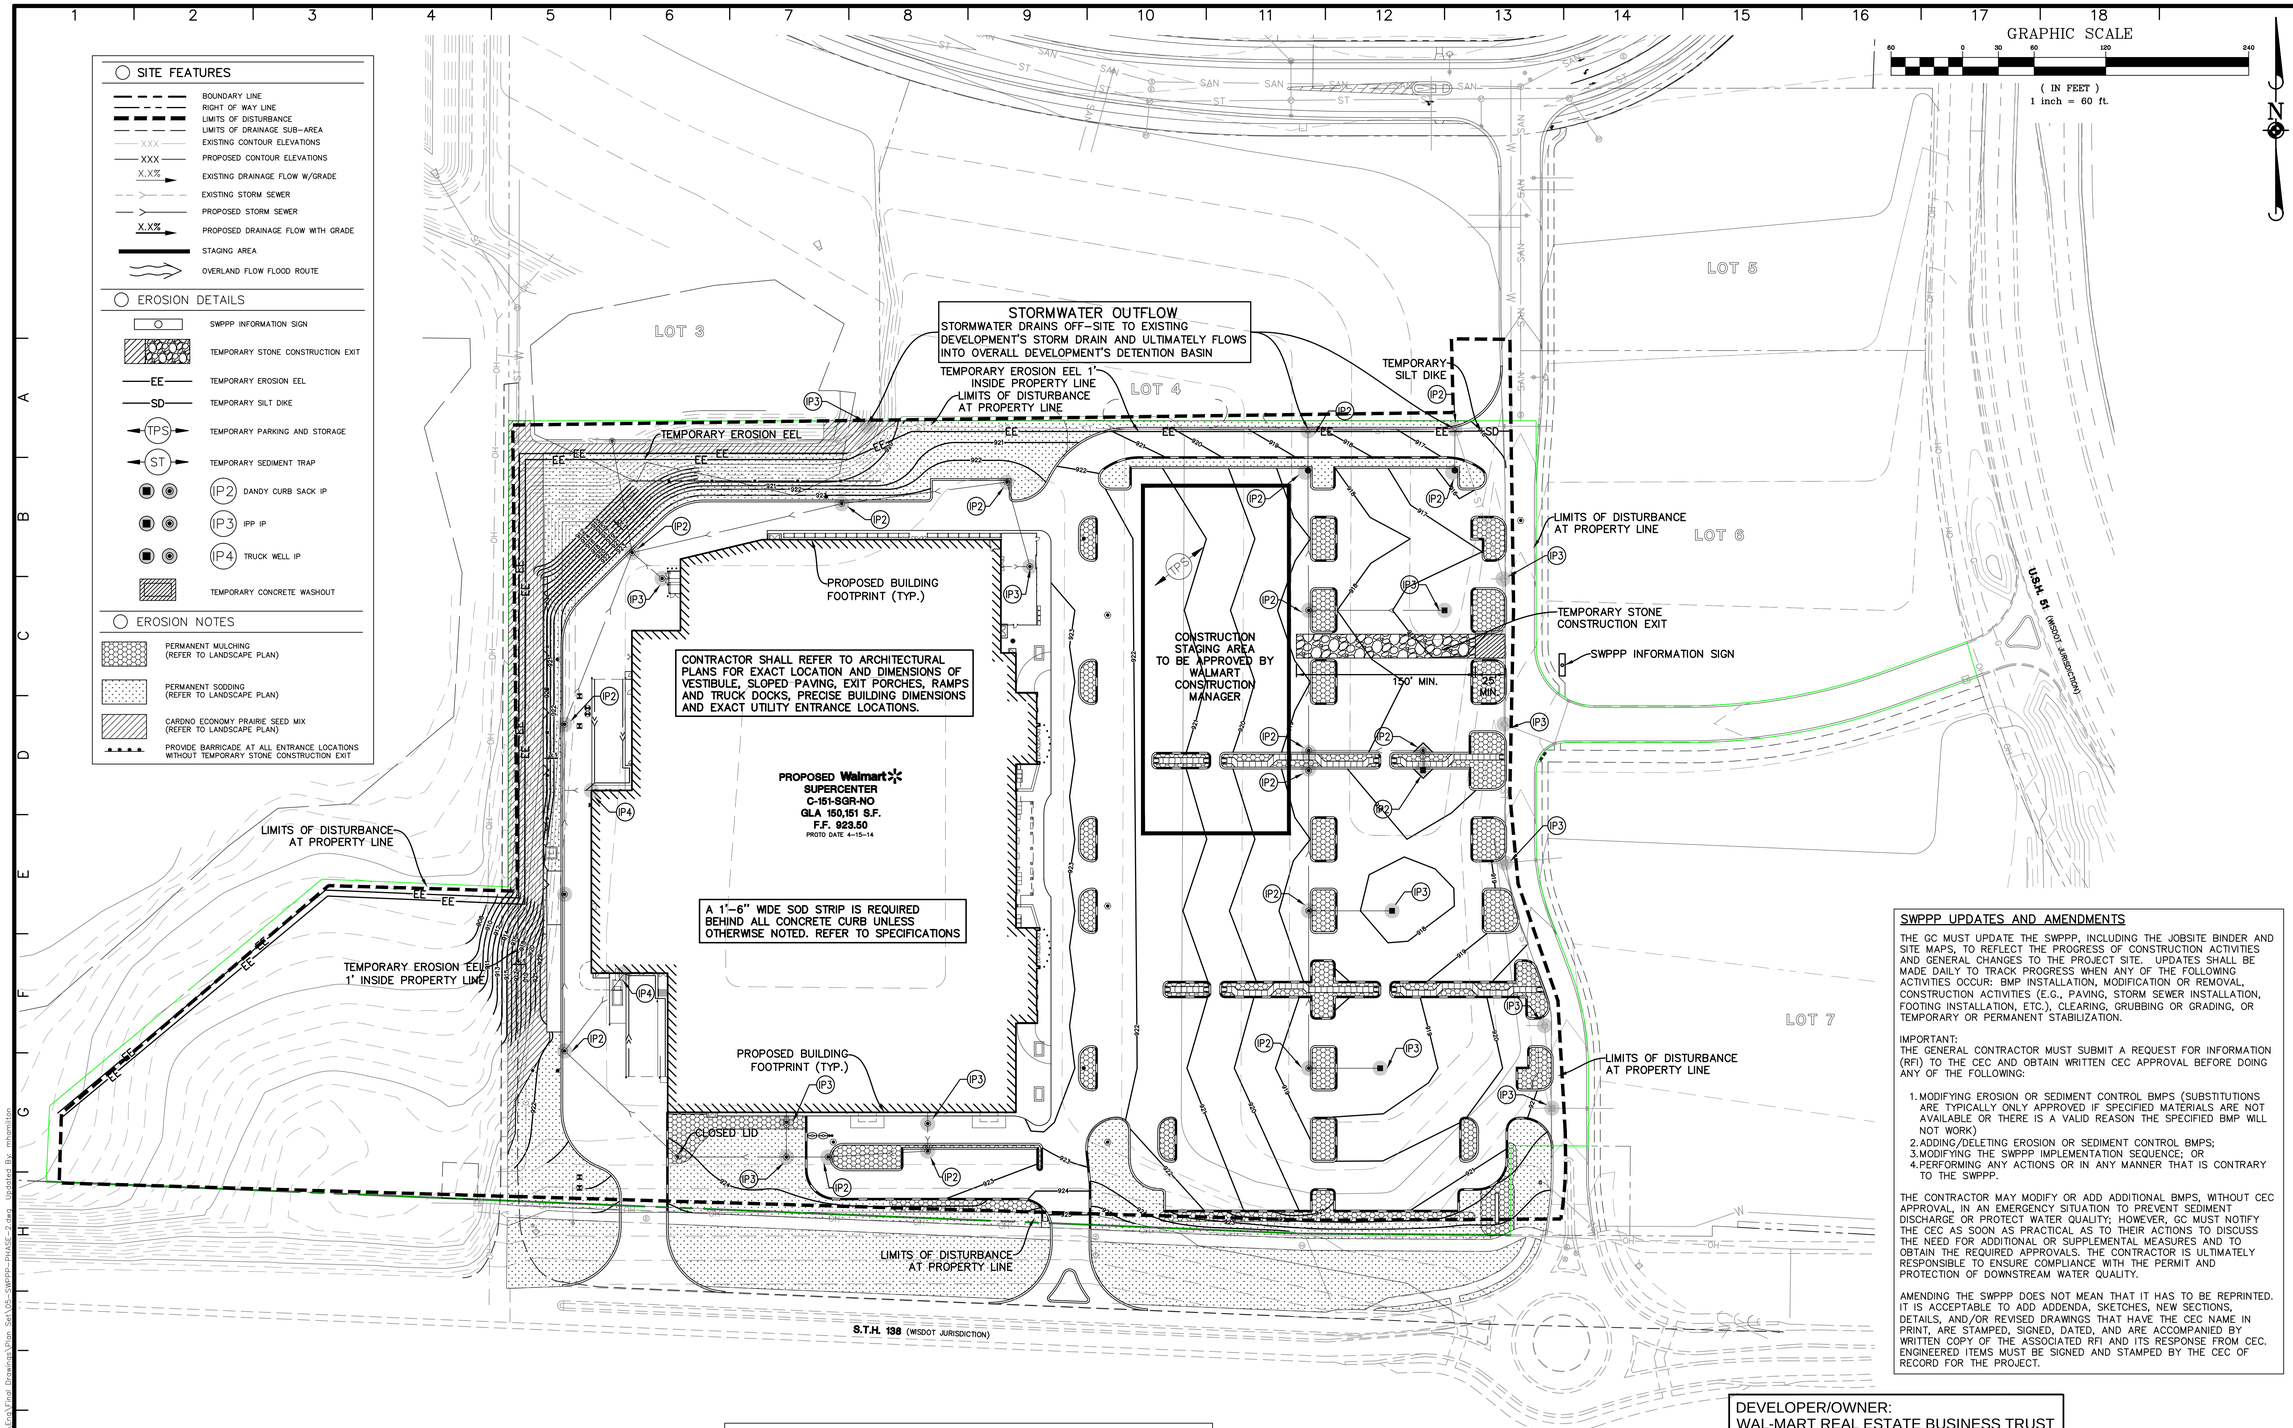

SWPPP UPDATES AND AMENDMENTS

THE GC MUST UPDATE THE SWPPP, INCLUDING THE JOBSITE BINDER AND SITE MAPS, TO REFLECT THE PROGRESS OF CONSTRUCTION ACTIVITIES AND GENERAL CHANGES TO THE PROJECT SITE. UPDATES SHALL BE MADE DAILY TO TRACK PROGRESS WHEN ANY OF THE FOLLOWING ACTIVITIES OCCUR: BMP INSTALLATION, MODIFICATION OR REMOVAL, CONSTRUCTION ACTIVITIES (E.G., PAVING, STORM SEWER INSTALLATION, FOOTING INSTALLATION, ETC.), CLEARING, GRUBBING OR GRADING, OR TEMPORARY OR PERMANENT STABILIZATION.

IMPORTANT:
THE GENERAL CONTRACTOR MUST SUBMIT A REQUEST FOR INFORMATION (RFI) TO THE CEC AND OBTAIN WRITTEN CEC APPROVAL BEFORE DOING ANY OF THE FOLLOWING:

1. MODIFYING EROSION OR SEDIMENT CONTROL BMPS (SUBSTITUTIONS ARE TYPICALLY ONLY APPROVED IF SPECIFIED MATERIALS ARE NOT AVAILABLE OR THERE IS A VALID REASON THE SPECIFIED BMP WILL NOT WORK)
2. ADDING/DELETING EROSION OR SEDIMENT CONTROL BMPS;
3. MODIFYING THE SWPPP IMPLEMENTATION SEQUENCE; OR
4. PERFORMING ANY ACTIONS OR IN ANY MANNER THAT IS CONTRARY TO THE SWPPP.

THE CONTRACTOR MAY MODIFY OR ADD ADDITIONAL BMPS, WITHOUT CEC APPROVAL, IN AN EMERGENCY SITUATION TO PREVENT SEDIMENT DISCHARGE OR PROTECT WATER QUALITY; HOWEVER, GC MUST NOTIFY THE CEC AS SOON AS PRACTICAL AS TO THEIR ACTIONS TO DISCUSS THE NEED FOR ADDITIONAL OR SUPPLEMENTAL MEASURES AND TO OBTAIN THE REQUIRED APPROVALS. THE CONTRACTOR IS ULTIMATELY RESPONSIBLE TO ENSURE COMPLIANCE WITH THE PERMIT AND PROTECTION OF DOWNSTREAM WATER QUALITY.

AMENDING THE SWPPP DOES NOT MEAN THAT IT HAS TO BE REPRINTED. IT IS ACCEPTABLE TO ADD ADDENDA, SKETCHES, NEW SECTIONS, DETAILS, AND/OR REVISED DRAWINGS THAT HAVE THE CEC NAME IN PRINT, ARE STAMPED, SIGNED, DATED, AND ARE ACCOMPANIED BY WRITTEN COPY OF THE ASSOCIATED RFI AND ITS RESPONSE FROM CEC. ENGINEERED ITEMS MUST BE SIGNED AND STAMPED BY THE CEC OF RECORD FOR THE PROJECT.

BENCHMARK INFORMATION

NOTE TO GENERAL CONTRACTOR:
PRIOR TO CONSTRUCTION, GC MUST CLEARLY DELINATE AND MARK OFF AREAS IDENTIFIED IN THE SWPPP OR IN THE FIELD, TO BE PROTECTED (SUCH AS, NATURAL BUFFERS, TREES, HABITATS OF ENDANGERED/THREATENED SPECIES, HISTORIC PROPERTIES, ETC.)

DEVELOPER/OWNER:
WAL-MART REAL ESTATE BUSINESS TRUST
MAIL STOP 5570
2001 SE 10TH STREET
BENTONVILLE, AR 72716-5570
479-204-1195

SITE OPERATOR/GENERAL CONTRACTOR:

SUPERINTENDENT:

IMPORTANT:
GC MUST SIGN ALL PLAN SHEETS AND ANY NEW PLAN SHEETS ISSUED BY THE CEC.

PHASE 2 EROSION AND SEDIMENTATION CONTROL PLAN

SEAL

DATE	REVISIONS	DRAWN BY
6-15-15	REVISED BUILDING FOOTPRINT	BRW
12-18-14	REVISED PER MANHARD REVIEW	MH
11-5-14	REVISED PER PLAN COMMISSION COMMENTS	
8-13-14	REVISED PER CITY COMMENTS	DDK

Manhard CONSULTING LTD
800 Woodlands Parkway, Vernon Hills, IL 60061 ph847 634-5550 fx847 634-0095 manhard.com
Civil Engineers • Surveyors • Water Resource Engineers • Water & Wastewater Engineers
Construction Managers • Environmental Scientists • Landscape Architects • Planners

PROPOSED WAL-MART SUPERCENTER NO. 1176-06
CITY OF STOUGHTON, DANE COUNTY, WISCONSIN
PHASE 2 EROSION AND SEDIMENTATION CONTROL PLAN

PROJ. MGR.: TTR
PROJ. ASSOC.: RJS
DRAWN BY: MH
DATE: 5-29-14
SCALE: 1"=60'

SHEET 5 OF 39

WALSTWI 130435

© 2012 MANHARD CONSULTING, LTD. ALL RIGHTS RESERVED

June 16, 2015 - 12:39 Dwg Name: P:\Walmart\Area1\Eng\Final Drawings\Plan Set\06-SWPPP-PHASE 2.dwg Updated By: mhamilton