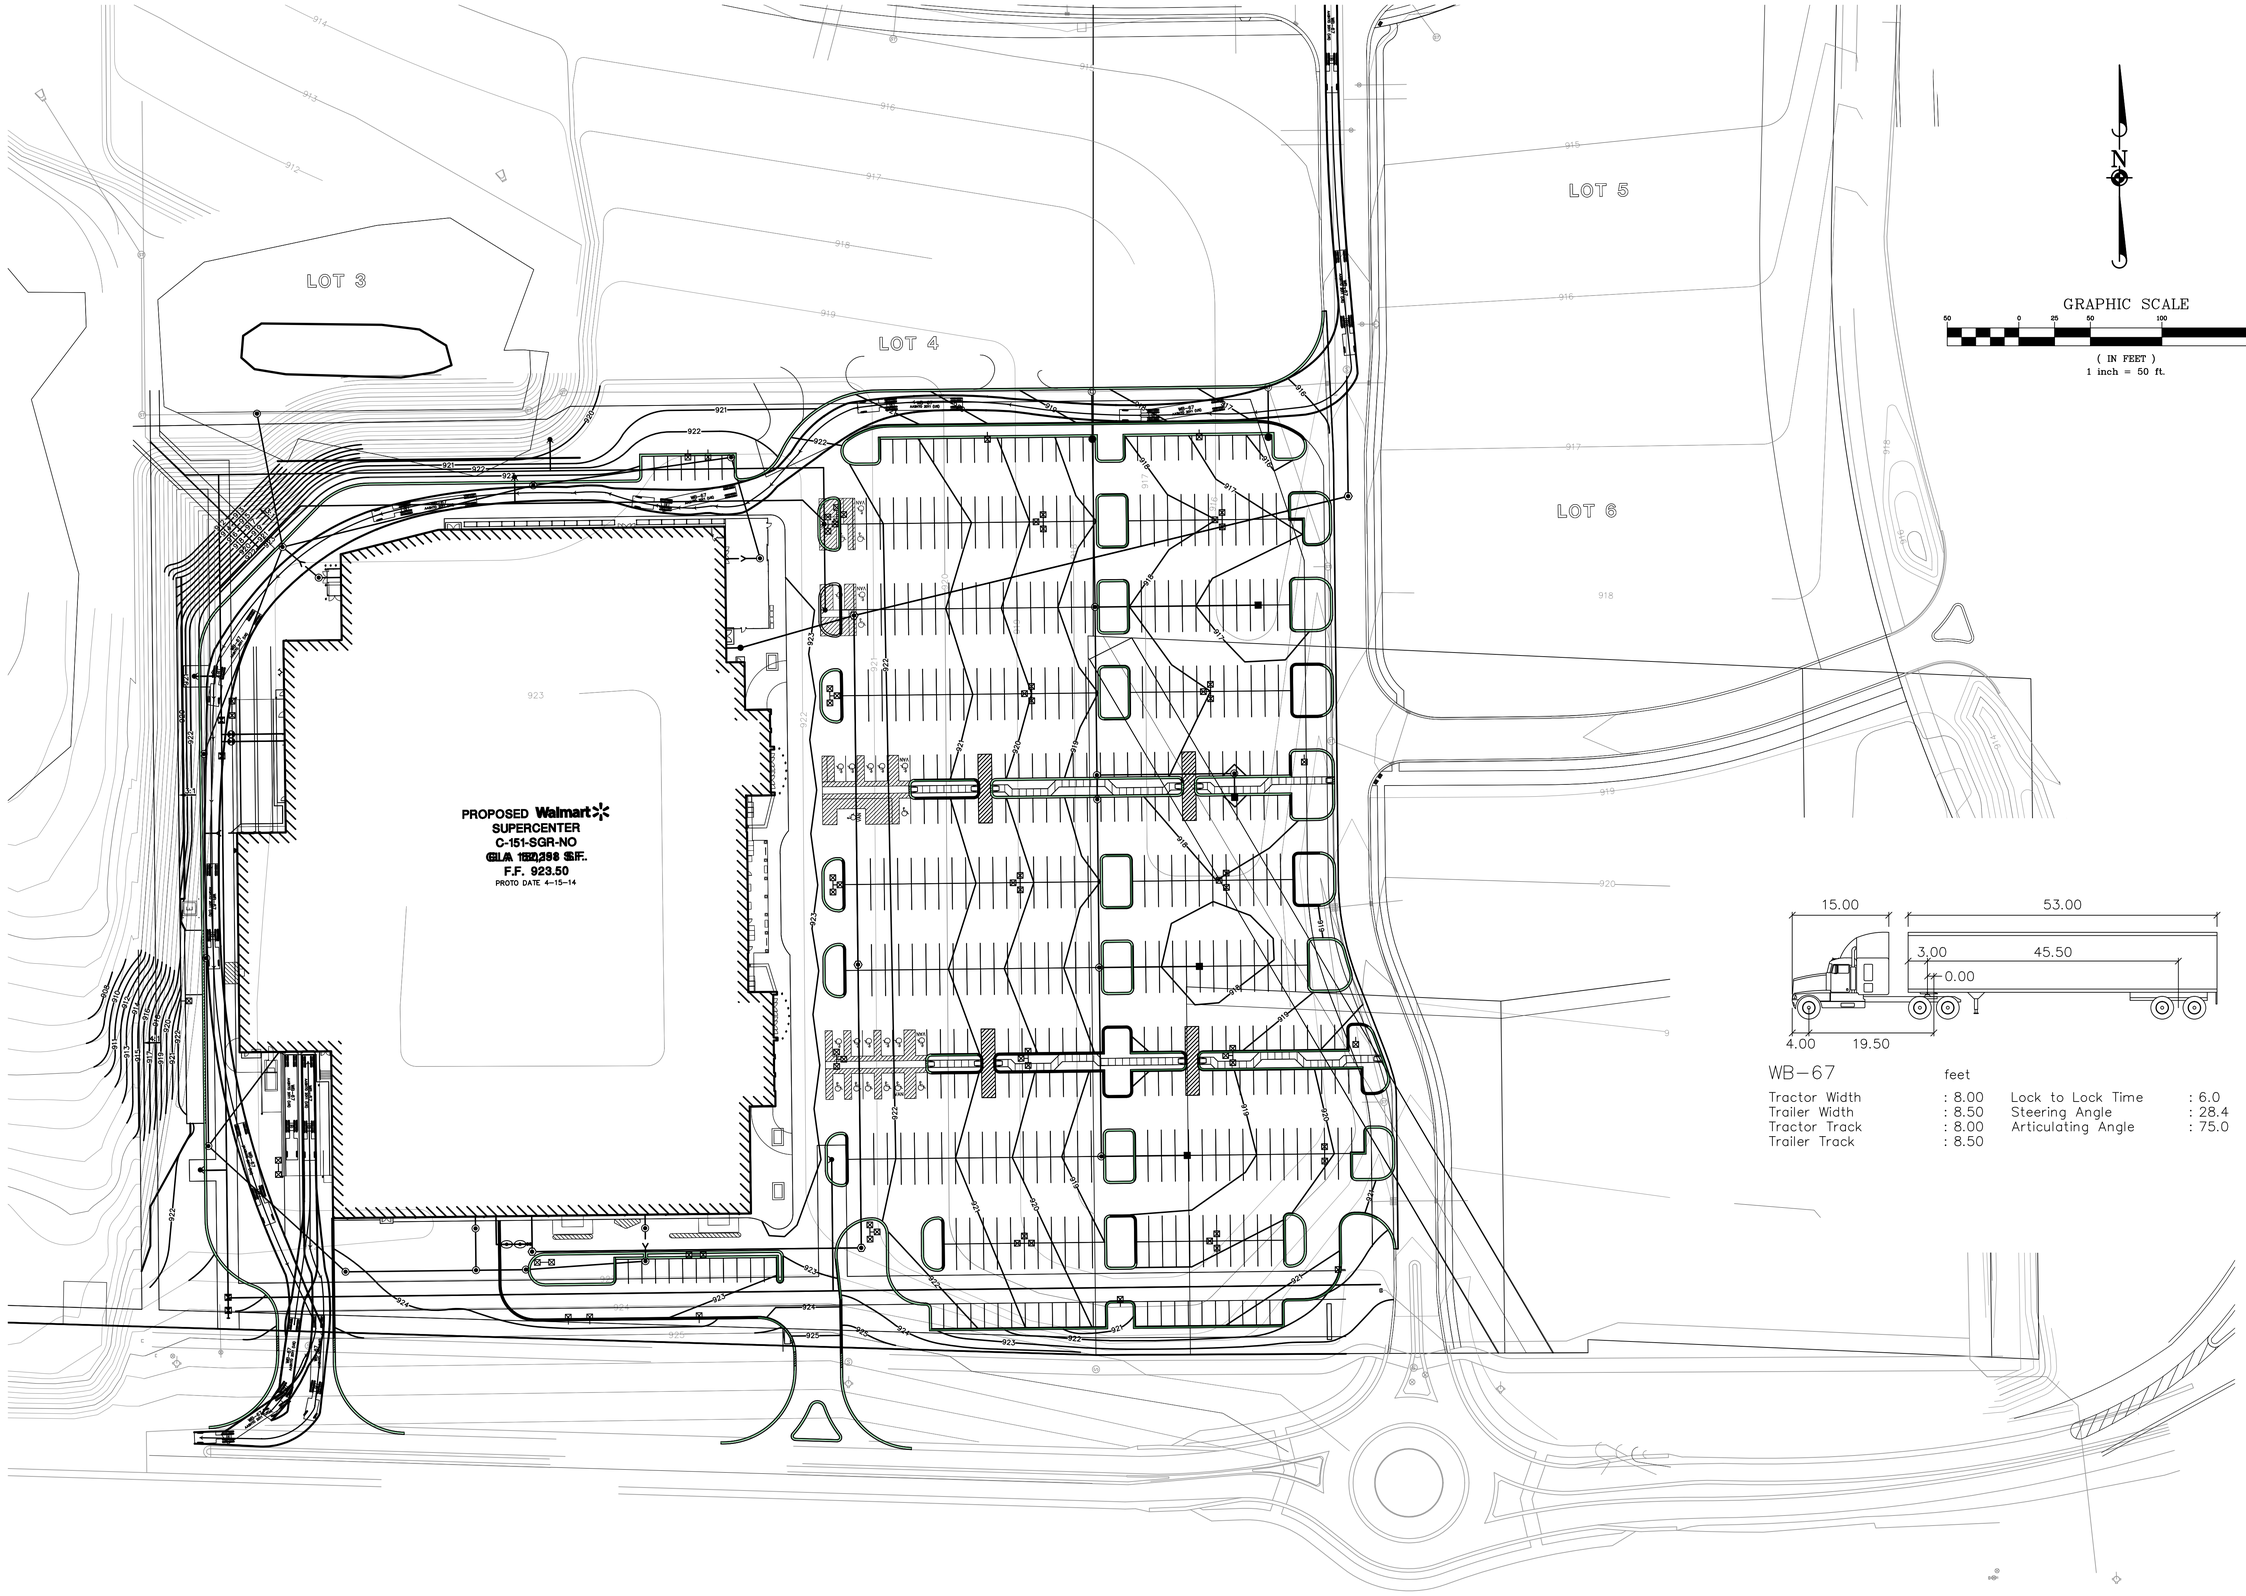

WB-67 feet

Tractor Width	: 8.00	Lock to Lock Time	: 6.0
Trailer Width	: 8.50	Steering Angle	: 28.4
Tractor Track	: 8.00	Articulating Angle	: 75.0
Trailer Track	: 8.50		

DATE	REVISIONS	DRAWN BY
9-17-14	REVISED PER CITY COMMENTS	DDK

Manhard CONSULTING LTD

800 Woodlands Parkway, Vernon Hills, IL 60061 tel: (847) 634-9880 fax: (847) 634-0089 www.manhard.com
Civil Engineers • Surveyors • Water Resources Engineers • Water & Wastewater Engineers
Construction Managers • Environmental Scientists • Landscape Architects • Planners

PROPOSED WAL-MART NO. 1176-06

CITY OF STOUGHTON, DANE COUNTY, WISCONSIN

TRUCK TURN EXHIBIT - SOUTH DOCK

PROJ. MGR.: RJS
PROJ. ASSOC.: DDK
DRAWN BY: JWS
DATE: 8-13-14
SCALE: 1"=50'

SHEET 2 OF 2

WALSTWI 130435

© 2008 ALL RIGHTS RESERVED

June 16, 2015 - 14:03 Dwg Name: P:\Walstwi\dwg\Eng\Work Area\Truck Turn Exhibit (6-15-15).dwg Updated By: bwells