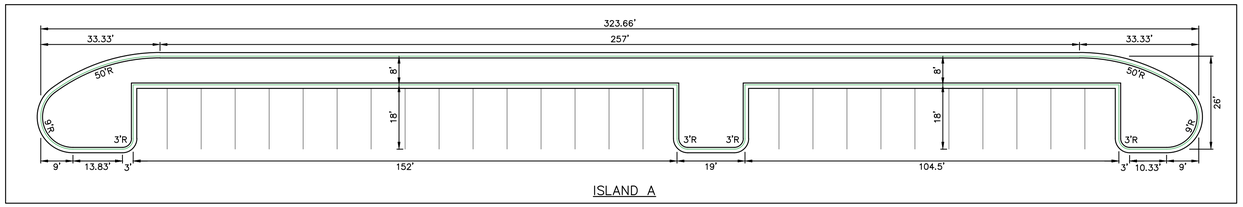

ISLAND A

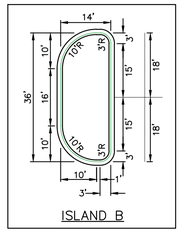

ISLAND B

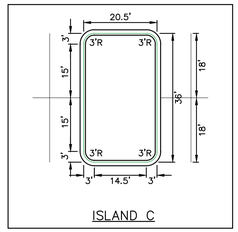

ISLAND C

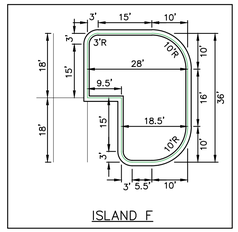

ISLAND F

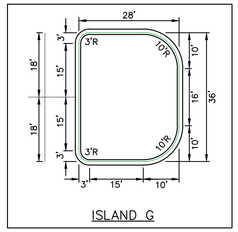

ISLAND G

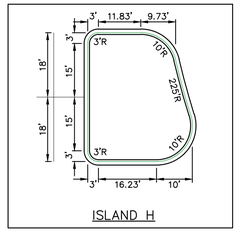

ISLAND H

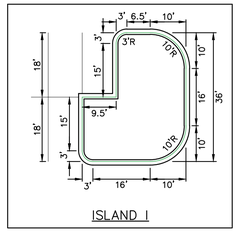

ISLAND I

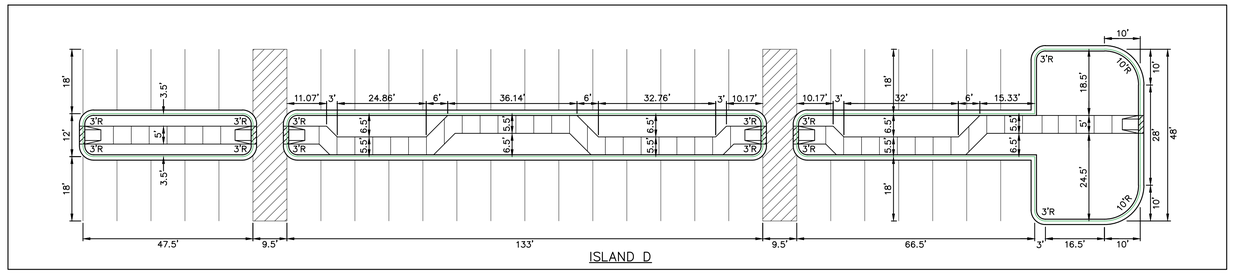

ISLAND D

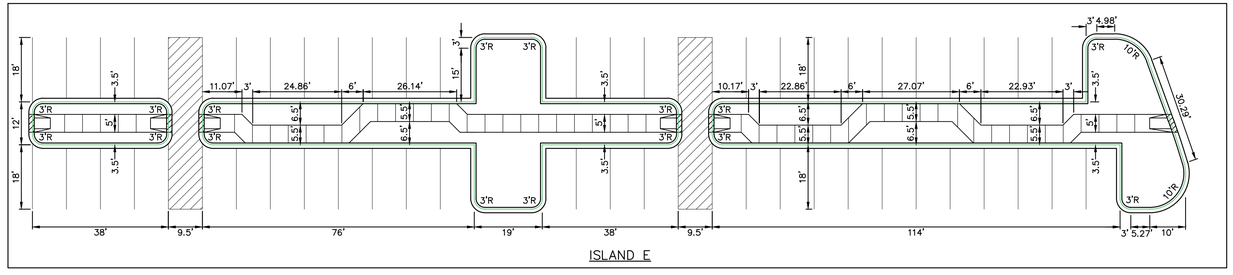

ISLAND E

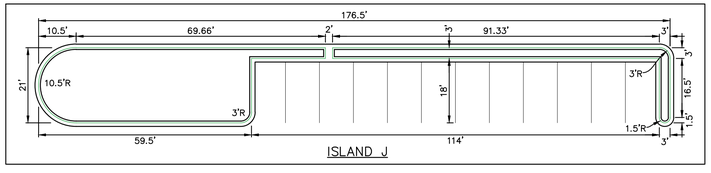

ISLAND J

ISLAND DETAILS
SCALE: 1"=20'

SCALE: 1"=80'

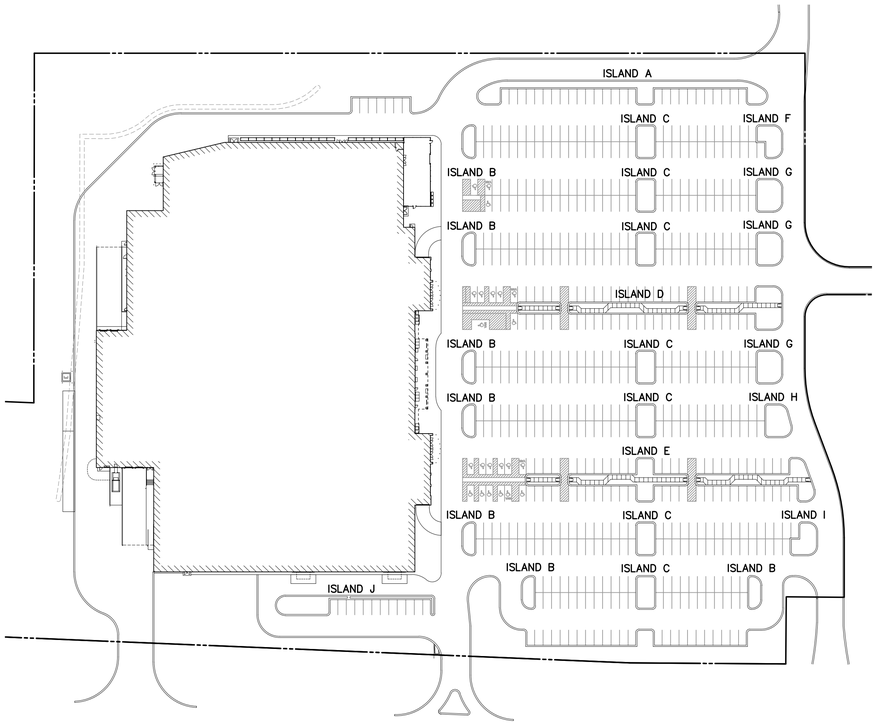

DATE	REVISIONS	DRAWN BY

Manhard CONSULTING LTD
800 Woodlands Parkway, Vernon Hills, IL 60061 ph 847.634.5550 fx 847.634.0095 manhard.com
Civil Engineers • Surveyors • Water Resource Engineers • Water & Wastewater Engineers
Construction Managers • Environmental Scientists • Landscape Architects • Planners

PROPOSED WAL-MART SUPERCENTER NO. 1176-06

CITY OF STOUGHTON, DANE COUNTY, WISCONSIN

ISLAND-DETAILS

PROJ. MGR.:	TTR
PROJ. ASSOC.:	RJS
DRAWN BY:	----
DATE:	5-29-14
SCALE:	1"=XX'

SHEET 33 OF 39

WALSTWI 130435

© 2012 MANHARD CONSULTING, LTD. ALL RIGHTS RESERVED

December 19, 2014 10:16 Dwg Name: P:\Walstwi\dwg\Eng\Final Drawings\Prop. Sp\33-ISLAND-DETAILS.dwg Updated By: mhamilton