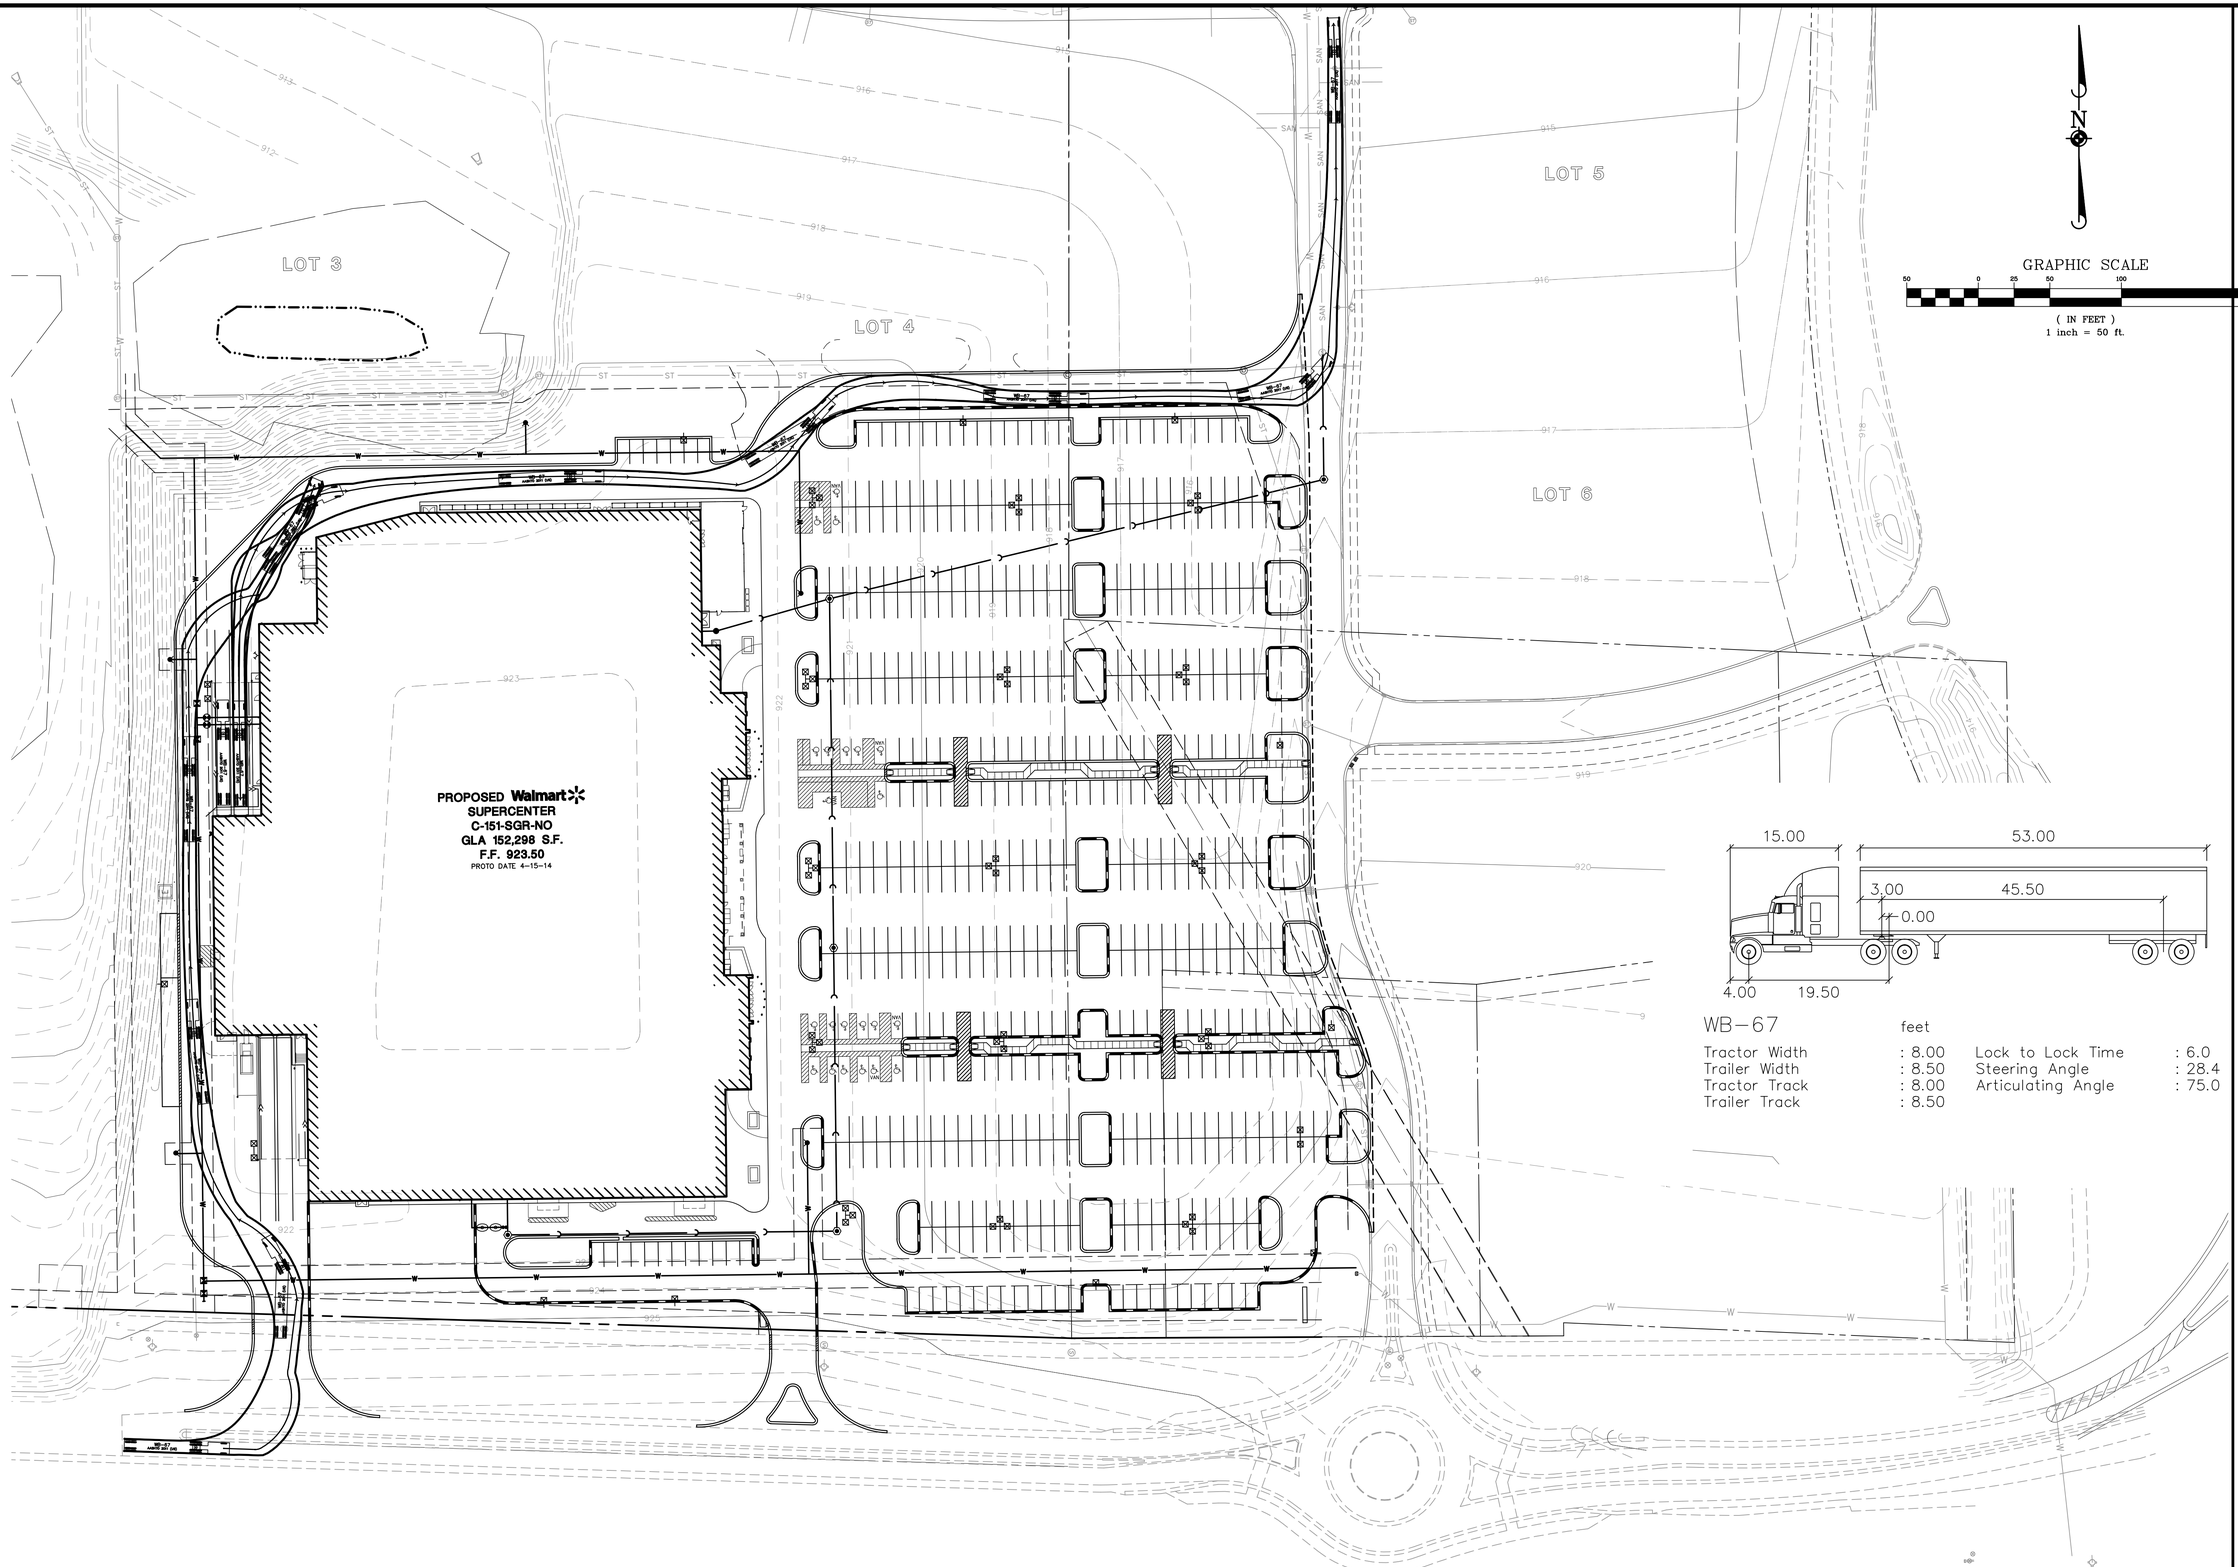

WB-67 feet

Tractor Width	: 8.00	Lock to Lock Time	: 6.0
Trailer Width	: 8.50	Steering Angle	: 28.4
Tractor Track	: 8.00	Articulating Angle	: 75.0
Trailer Track	: 8.50		

DRAWN BY | REVISIONS | DATE

Manhard CONSULTING LTD

PROPOSED WAL-MART NO. 1176-06

CITY OF STOUGHTON, DANE COUNTY, WISCONSIN

TRUCK TURN EXHIBIT - NORTH DOCK

PROJ. MGR.: RJS
PROJ. ASSOC.: DDK
DRAWN BY: BRW
DATE: 1-21-15
SCALE: 1"=50'

SHEET 1 OF 2

WALSTWI 130435

© 2008 ALL RIGHTS RESERVED